LIGHTING FIXTURE SCHEDULE

PROVIDED FOR INFORMATION ONLY.
VERIFY AND INSTALL PER ELECTRICAL DRAWING

01-11-19

ITEM	SYMBOL	DESCRIPTION	QTY.	MFR. & CAT. NO.	REMARK	WATTS
INTERIOR LIGHTING ITEM						
L1 -	L1	T-BAR CEILING RECESSED MOUNTED LED LIGHTING FIXTURE, 2' X 4', 120V WITH BAKED-ON WHITE ENAMEL FINISH.	5	ELITE FIXTURE: 24-FPL-BL-LED-3000L/4000L/5000L-DIM10-MVOLT-35K/40K/50K-85	KITCHEN CEILING LIGHTS, FURNISHED BY OWNER INSTALLED BY GC	49W AT 4K AND 5000L
L1EM -	L1EM	T-BAR CEILING RECESSED MOUNTED LED EMERGENCY LIGHTING FIXTURE, 2' X 4', 120V WITH BAKED-ON WHITE ENAMEL FINISH	5	ELITE FIXTURE: 24-FPL-BL-LED-3000L/4000L/5000L-DIM10-MVOLT-35K/40K/50K-85-INTGO-O-EMG-LED-10W	EMERGENCY KITCHEN CEILING LIGHTS FURNISHED BY OWNER INSTALLED BY GC	49W AT 4K AND 5000L
L4HO -	L4HO	UNIVERSAL MOUNT LED EXIT SIGN, 120/277V WITH BATTERY PACK, 2 FACE WITH GREEN LETTERS	1	EXITRONIX GVEX-U-BP-WB-BL-R6	EXIT SIGN FURNISHED BY OWNER, INSTALLED BY GC. EXIT SIGNS TO BE WALL MOUNTED UNLESS NOTED OTHERWISE.	3.6
L6A -	L6A	HOOD LIGHT	11	FURNISHED & INSTALLED BY EQUIPMENT SUPPLIER	LIGHTS SUPPLIED & PRE-WIRED BY HOOD VENDOR. ELEC. CONTRACTOR TO CONNECT MAIN WIRES TO SHUNT TRIP BREAKER AND HOOD CONTROL PANEL	BUILT INTO HOOD
L6B -	L6B	LED WALK-IN COOLER LIGHT, 120V, 48"	3	KASON FIXTURE: # 1810LX4000	FURNISHED BY WIC VENDOR, G.R.E., INSTALLED BY GC	39
L19 -	L19	LED DOWN LIGHT, RECESSED IN CEILING	21	ELITE HOUSING: LD6IC-AT ELITE TRIM: RL631-950L-DIMTR-120-30K-90-RL631-RT-W-WH	FURNISHED BY OWNER, INSTALLED BY GC	10
L19B -	L19B	LED DOWN LIGHT, RECESSED IN CEILING	8	ELITE HOUSING: LD6IC-AT ELITE TRIM: RL631-950L-DIMTR-120-30K-90-RL631-RT-MB-BK	FURNISHED BY OWNER, INSTALLED BY GC	10
L19EM -	L19EM	LED EMERGENCY DOWN LIGHT, RECESSED IN CEILING	8	ELITE HOUSING: LD6IC-AT ELITE TRIM: RL631-950L-DIMTR-120-30K-90-RL631-RT-W-WH	EMERGENCY RECESSED DOWN LIGHT - NORMALLY ON INVERTER UNIT - ISOLITE, IMI-12-LC-V1 FURNISHED BY OWNER INSTALLED BY GC	10
L20B -	L20B	3 3/4" ADJUSTABLE MR16 DOWNLIGHT, RECESSED IN CEILING. "B" SHALL DESIGNATE BLACK TRIM USED FOR DINING ROOM CEILING GRID	6	LIGHTOLIER: LYTECASTER - 378WHX FRAME-IN KIT: 302MRSPX LAMP: MR16 - GE - LED 6W, 35° BEAM	FURNISHED BY OWNER, INSTALLED BY GC	6
L30 -	L30	WHITE LED AT SERVICE COUNTER	29	LUXEM BRIGHT FIXTURE: BLAZE LED	FURNISHED BY OWNER, INSTALLED BY GC	1.3 WATTS PER FOOT
L46 -	L50R	12" DIAMETER PENDANT FIXTURE	4	KAI PENDANT 2 BULB: LED EDISON LAMP.1173467	FURNISHED BY OWNER, INSTALLED BY GC	9
L47 -		NOMINAL 8' PENDANT MOUNTED LED BRONZE SWOOP LIGHT	1	TO BE DETERMINED	FURNISHED BY OWNER, INSTALLED BY GC. CONTRACTOR SHALL VERIFY FIXTURE TYPE WITH PANDA DESIGN TEAM.	79 NOTE 1
L100 -	L100	MICRO INVERTER	1	EVENLITE #PWII12LC 125W CAPACITY	FURNISHED BY OWNER, INSTALLED BY GC	
	S	SPEAKER			FURNISHED BY MUSIC VENDOR, INSTALLED BY MUSIC VENDOR	

NIGHT LIGHTING REQUIREMENTS: "NL" DESIGNATION INDICATES NIGHT LIGHT ON UNSWITCHED CIRCUIT.
1. ONE NL BY SERVICE COUNTER, POS / CASHIER
2. ONE NL BY POS / CASHIER AT DRIVE THRU STATION (IF APPLICABLE)
3. ONE NL BY EACH EXIT DOOR IN DINNING ROOM

EXTERIOR LIGHTING

L86 -		EXTERIOR RECESSED EMERGENCY LIGHT	2	EXITRONIX, MLED1-G-WP OR EQUAL. FIXTURE MUST BE COMPATIBLE WITH LANDLORD ROVIDED EXIT SIGN.	OVER EXTERIOR ENTRANCE DOORS. REFER TO ARCHITECTURAL ELEVATIONS FOR HEIGHT. FURNISHED BY OWNER, INSTALLED BY GC	1.5

CEILING SCHEDULE

INSTALLED AND FURNISHED BY: G.C. UNLESS NOTED OTHERWISE

NO	MANUFACTURER	DESCRIPTION	MATERIAL	FINISH
C1	ARMSTRONG	2' X 2' SUSPENDED T-BAR GRID CEILING SYSTEM	OPTIMA 9/16" SQUARE TEGULAR ITEM # 3251	SUSPENSION SYSTEM: 9/16" SUPRAFINE; COLOR: BLIZZARD WHITE CONTACT: SHERRY BRUNT (1-800-442-4212)
C2	USG	2' X 4' SUSPENDED T-BAR GRID CEILING SYSTEM	"VINYL ROCK" VINYL CLAD GYP. BD PANELS	SMOOTH AND WASHABLE WHITE
C3	GOLD BOND	MONOLITHIC CEILING ON METAL FRAMING	5/8" GYP. BD.	SMOOTH PAINT - WHITE AND WASHABLE

SEE SHEET A-103 FOR PAINT SCHEDULE

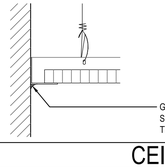

CEILING GRID DETAIL 3
Scale= NTS A-105

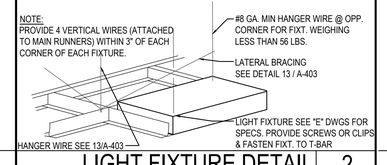

LIGHT FIXTURE DETAIL 2
Scale= NTS A-105

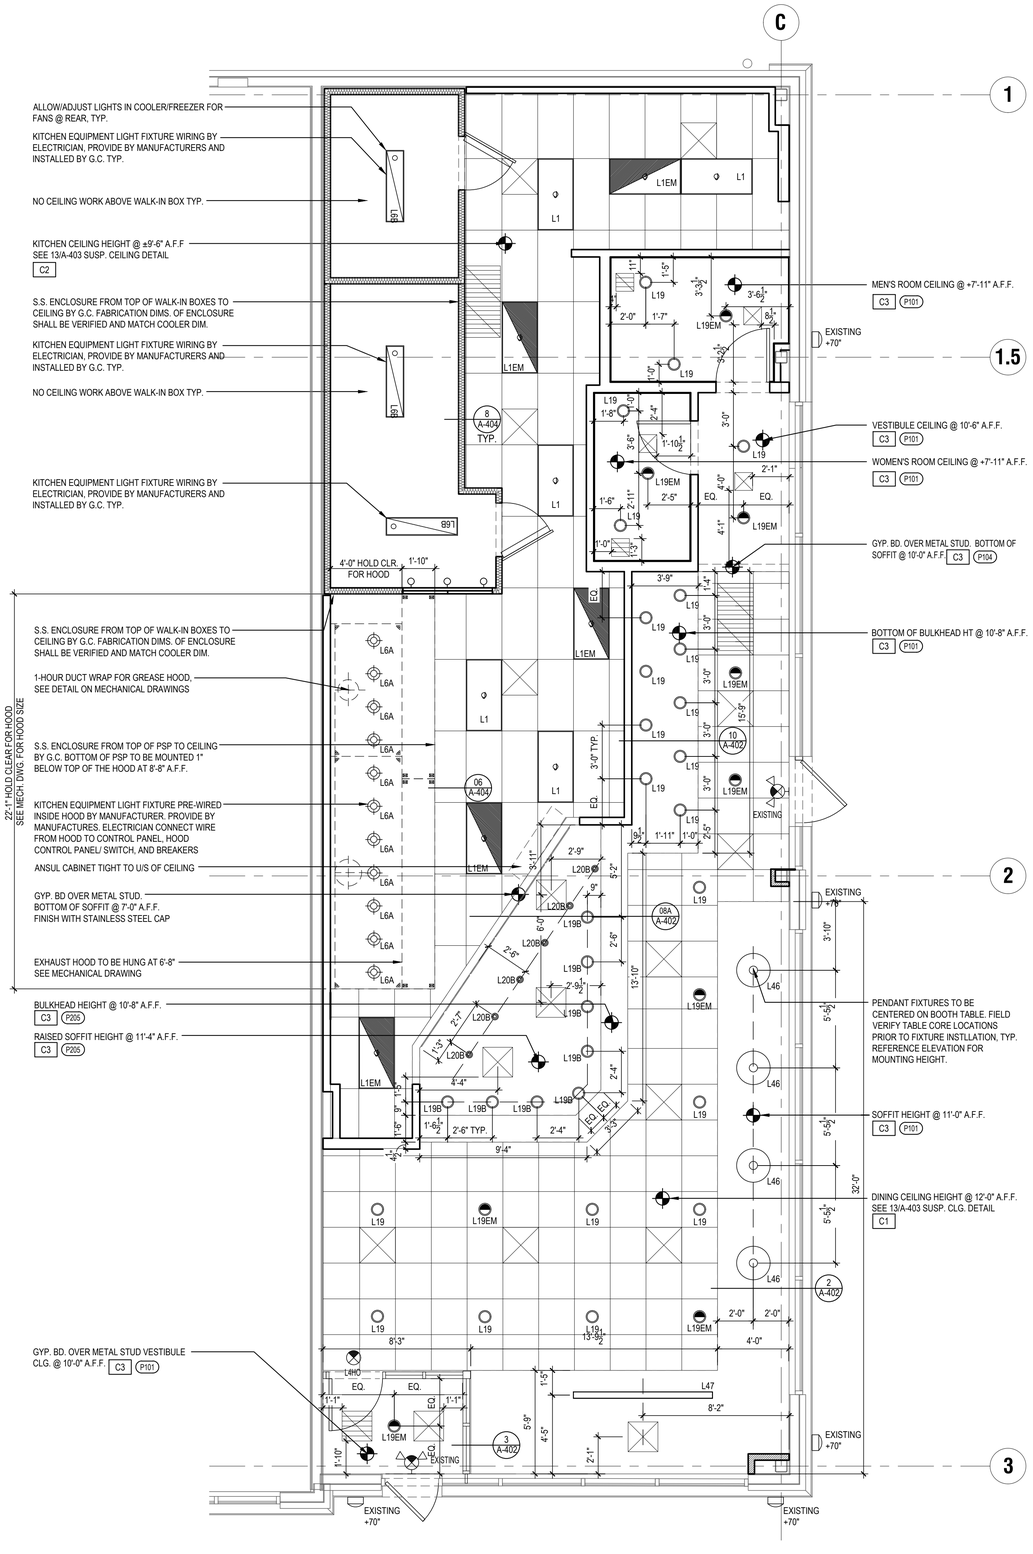

REFLECTED CEILING PLAN 1
Scale= 1/4" = 1'-0" A-105

PANDA EXPRESS, INC.
1683 Walnut Grove Ave.
Rosemead, California
91770
Telephone: 626.799.9898
Facsimile: 626.372.8288

All ideas, designs, arrangement and plans indicated or represented by this drawing are the property of Panda Express Inc. and were created for use on this specific project. None of these ideas, designs, arrangements or plans may be used by or disclosed to any person, firm, or corporation without the written permission of Panda Express Inc.

REVISIONS:

1	MD STATE HEALTH PR 01 02/24/2023

ISSUE DATE:

LL REVIEW	12-23-22
PERMITS	12-28-22
BID/ CONSTRUCTION SET	08-11-23

DRAWN BY: AB/ TD

PANDA PROJECT #: S4-24-D6247
PANDA STORE #: D6247
ARCH PROJECT #: JCDT18-0152

I certify that these documents were prepared or approved by me, and that I am a duly licensed architect or engineer under the laws of the State of Maryland, license number _____, expiration date _____.

NORR ARCHITECTS ENGINEERS PLANNERS

PANDA EXPRESS
PANDA HOME 2600
14 CRANBROOK ROAD
Cockeysville, MD 21030

A-105

REFLECTED CEILING PLAN

BID/ CONSTRUCTION SET 08-11-2023

PANDA HOME 2600 R3